

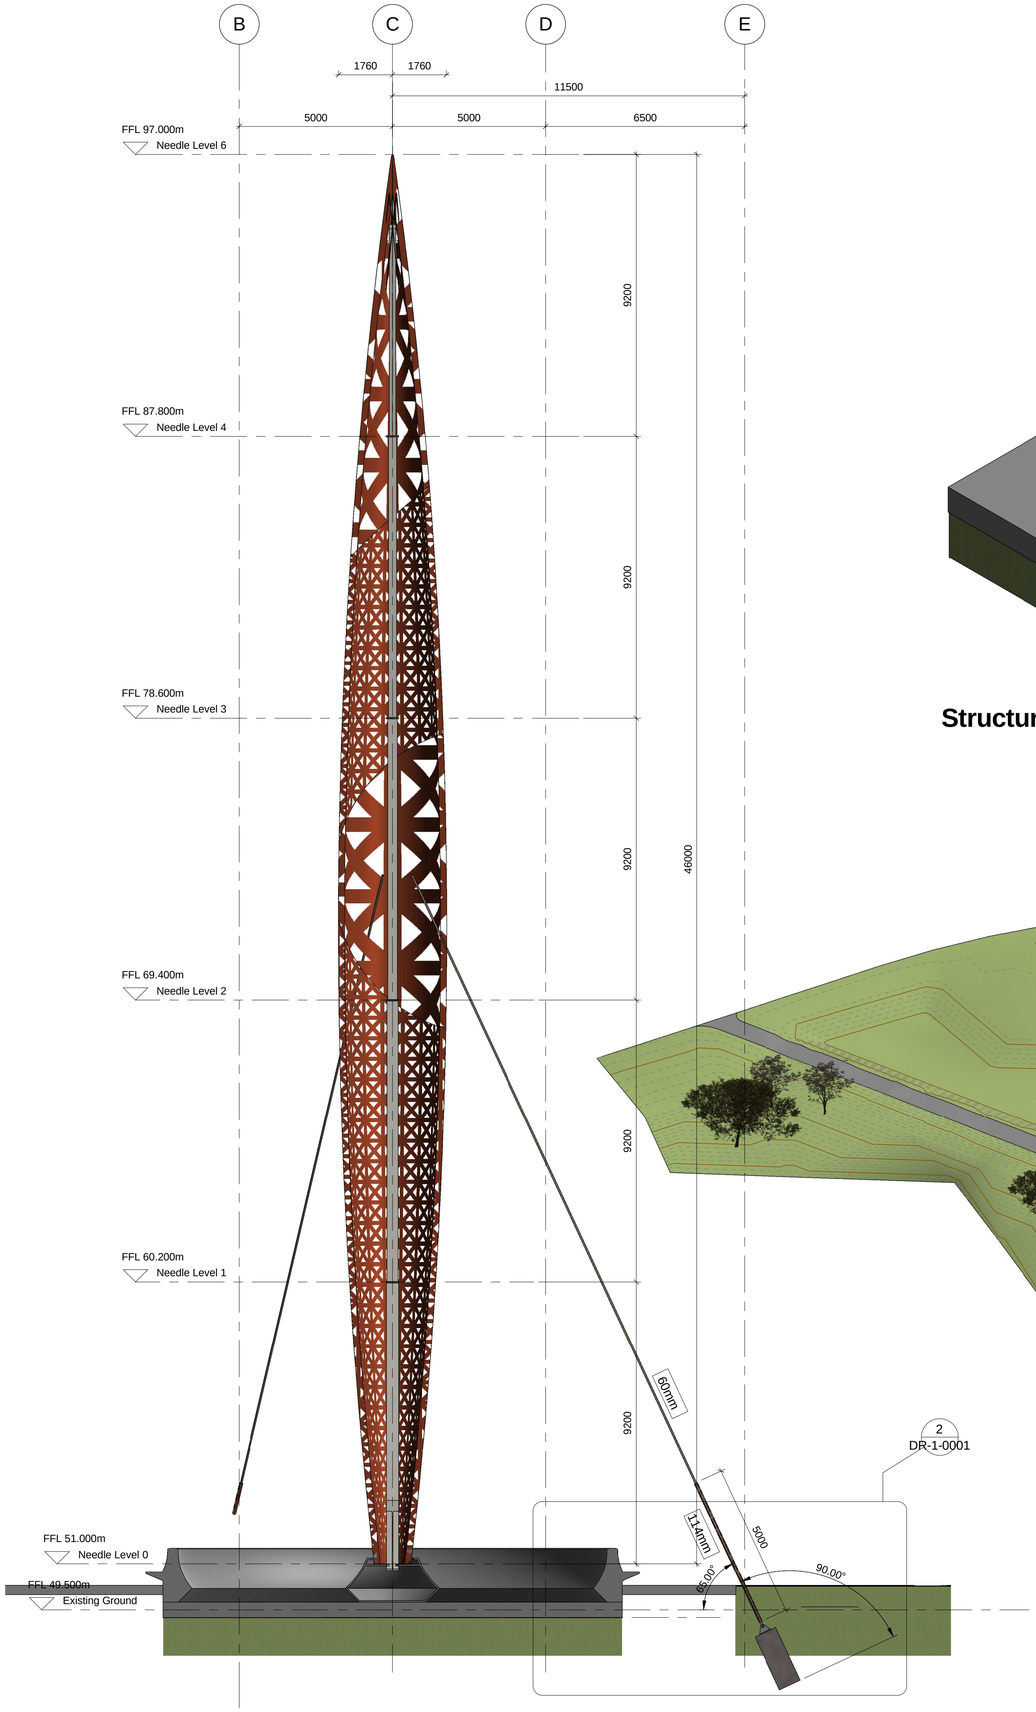



Setting Out Dims 46m Needle
1 : 100

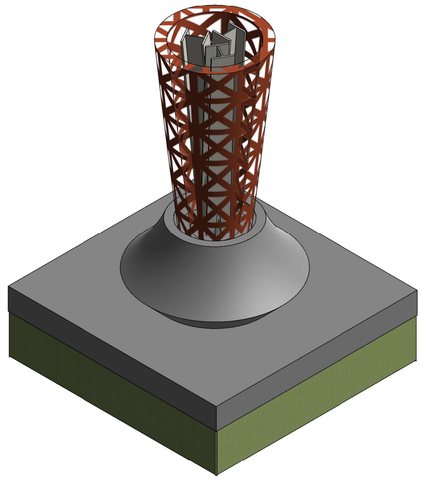

Structure Gimbal Joint

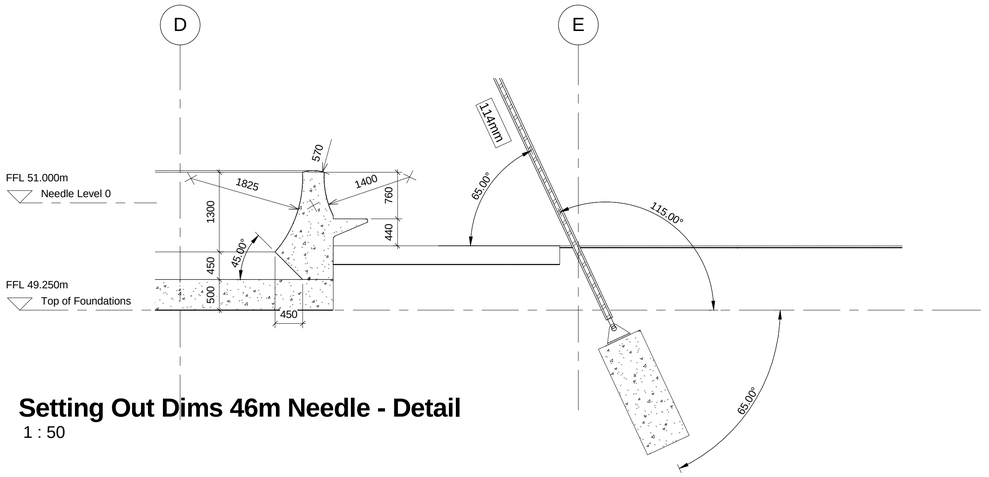

Setting Out Dims 46m Needle - Detail
1 : 50

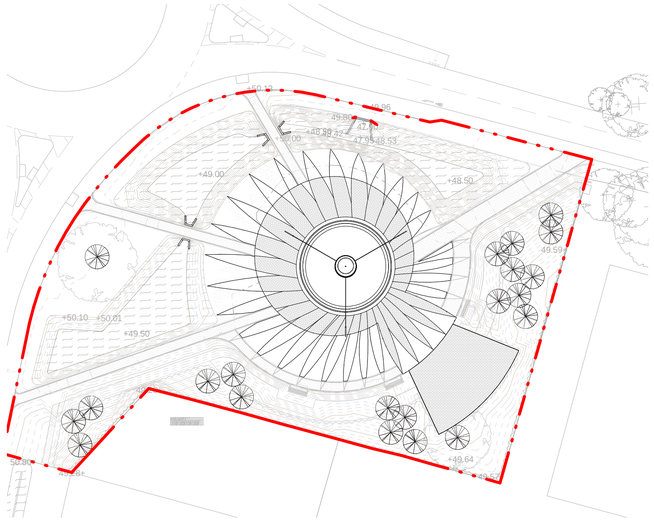

Site Plan
1 : 500



Structure 46m

REV	DESCRIPTION	DATE	BY

DESIGNER

ONE Creative Environments Ltd.
5 The Traingle
Wildwood Drive
Worcester WR5 2QX
Tel: 01905 362 300
Fax: 01905 362 333
e: reception@onelltd.com

CLIENT / CONTRACTOR / OPERATOR

CLIENT / CONTRACTOR / OPERATOR

PROJECT TITLE

Skylon Park Tower

DRAWN BY :	POSITION :	DATE :
PB	SET	Jan 2016
CHECKED BY: Ruth Sears	POSITION:	DATE: 09/12/2016
APPROVED FOR ISSUE BY: Ruth Sears	POSITION:	DATE: 09/12/2016

DRAWING TITLE

46m Tower Proposals

IDENTIFICATION

DATE PRINT ISSUED

DRAWING STATUS

DESIGN

SCALE As indicated

DRAWING SIZE A1

JOB NUMBER	DRAWING NUMBER	REVISION
T0602	DR-1-0001	(-)

© Copyright of One Creative Environments Ltd. No reproduction without written consent from One Creative Environments Ltd.